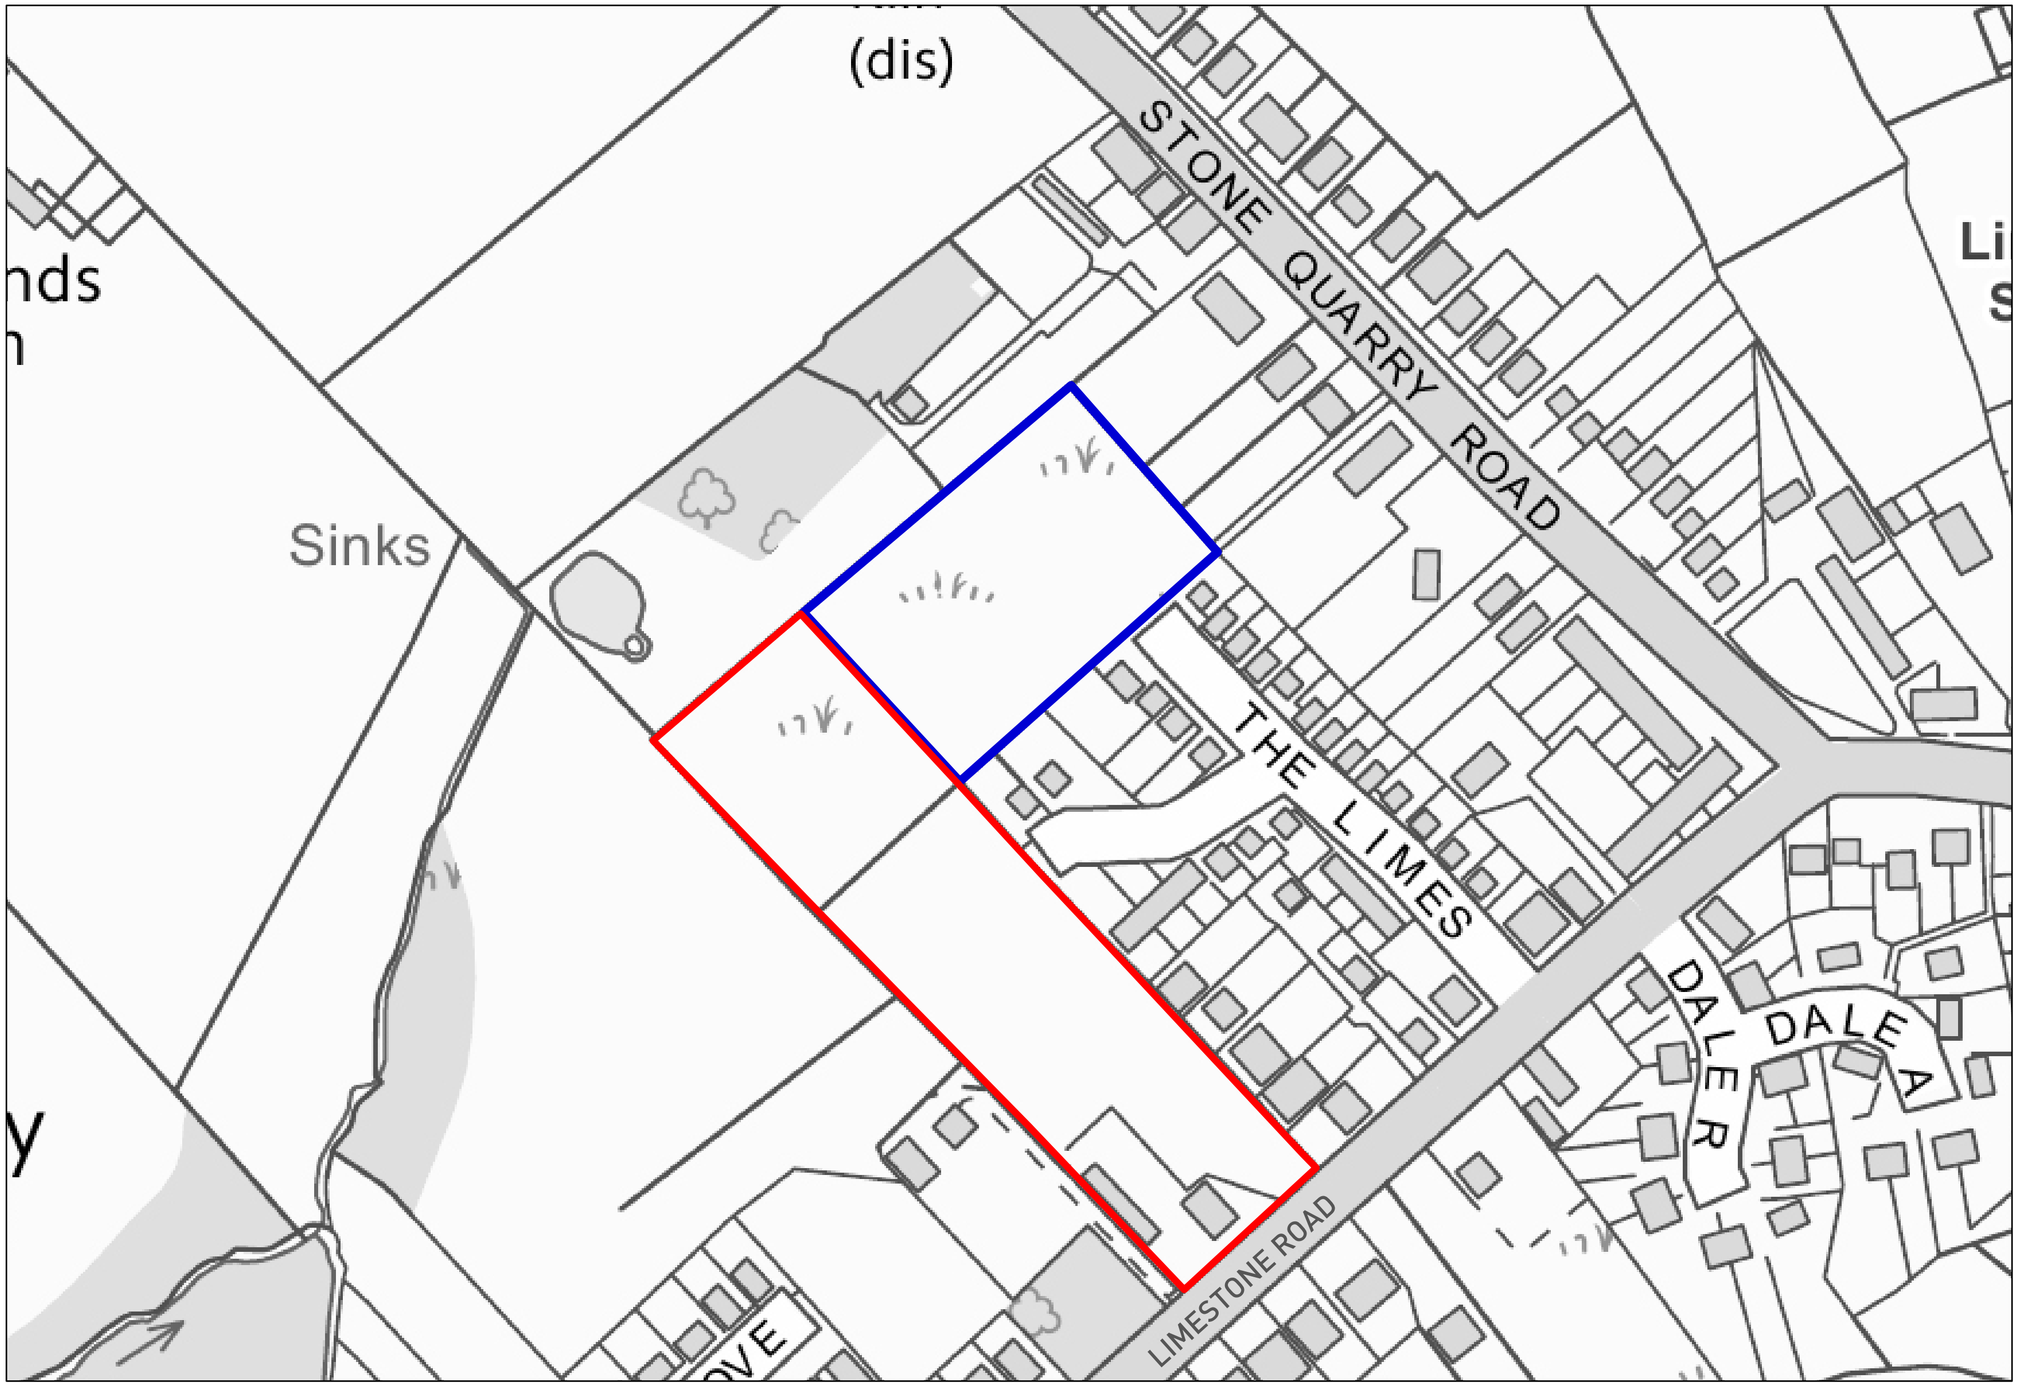

KEY

SITE BOUNDARY (1.196 HA)

EXTENT OF OWNERSHIP (0.662 HA)

Copyright Pegasus Planning Group Ltd. Crown copyright. All rights reserved. Ordnance Survey Copyright Licence number 100042093. Promap Licence number 100020449. EmapSite Licence number 0100031673. Standard OS licence rights conditions apply
Pegasus accepts no liability for any use of this document other than for its original purpose, or by the original client, or following Pegasus' express agreement to such use. T 01285 641717 www.pegasuspg.co.uk

N

0 50 100

LIMESTONE ROAD, BURNISTON, NORTH YORKSHIRE - SITE LOCATION

Pegasus Design

PLANNING | DESIGN | ENVIRONMENT | ECONOMICS

| www.pegasuspg.co.uk | DRAWN BY: GH | APPROVED BY: CH | DATE: NOV 18 | SCALE: 1:1250 @ A2 | DRWG: YOR.2157.003 | CLIENT: THE GASCOINES GROUP LTD. |